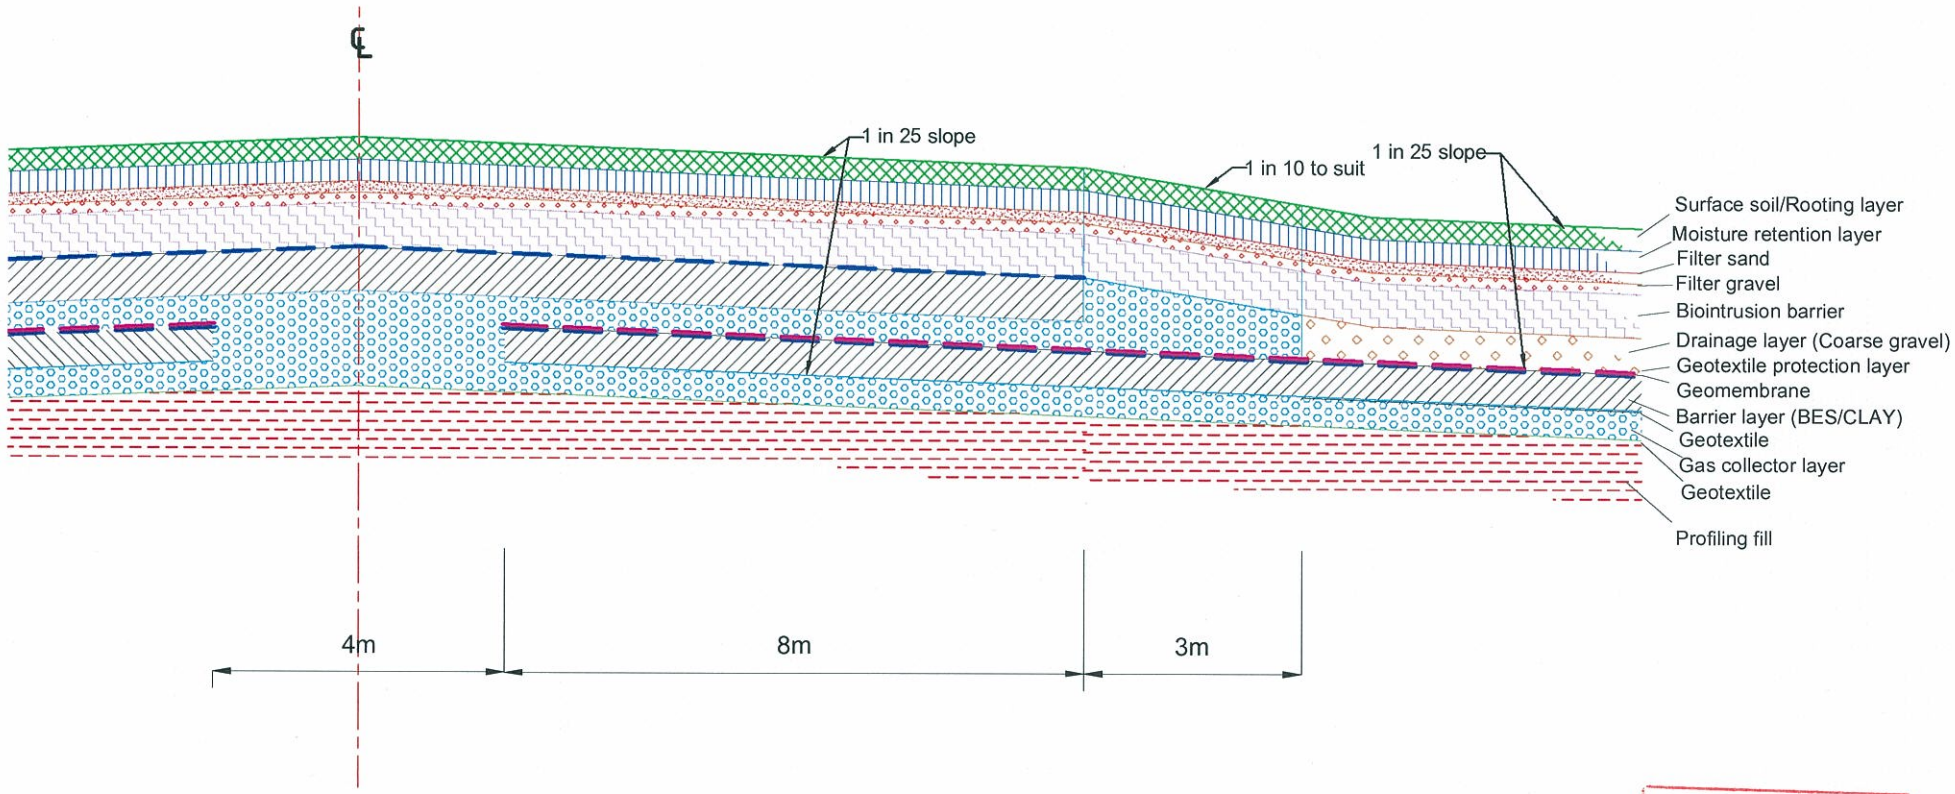

LLWR Ltd
Engineering/Technical
Approved
Name: N SHAW
Sig:
Date: 22-6-11

rev no	revision note	date	checked	approved

drawn	MN
date	06/04/2010
scale	1 : 100
original size	A4

LLW Repository Ltd
Old Shore Road ,
Drigg ,Holmrook ,
Cumbria CA19 1XH

project:	ESC 2010
scheme:	SINGLE DOME
title:	CAP - VENT DETAILS (SCHEMATIC)
project no: ESC 2010	fig no: D-05

E-file Ref : V:\01117AA LLWR Env Safety Case\Drawings\01117AA-100406-D1.3-D05.dwg